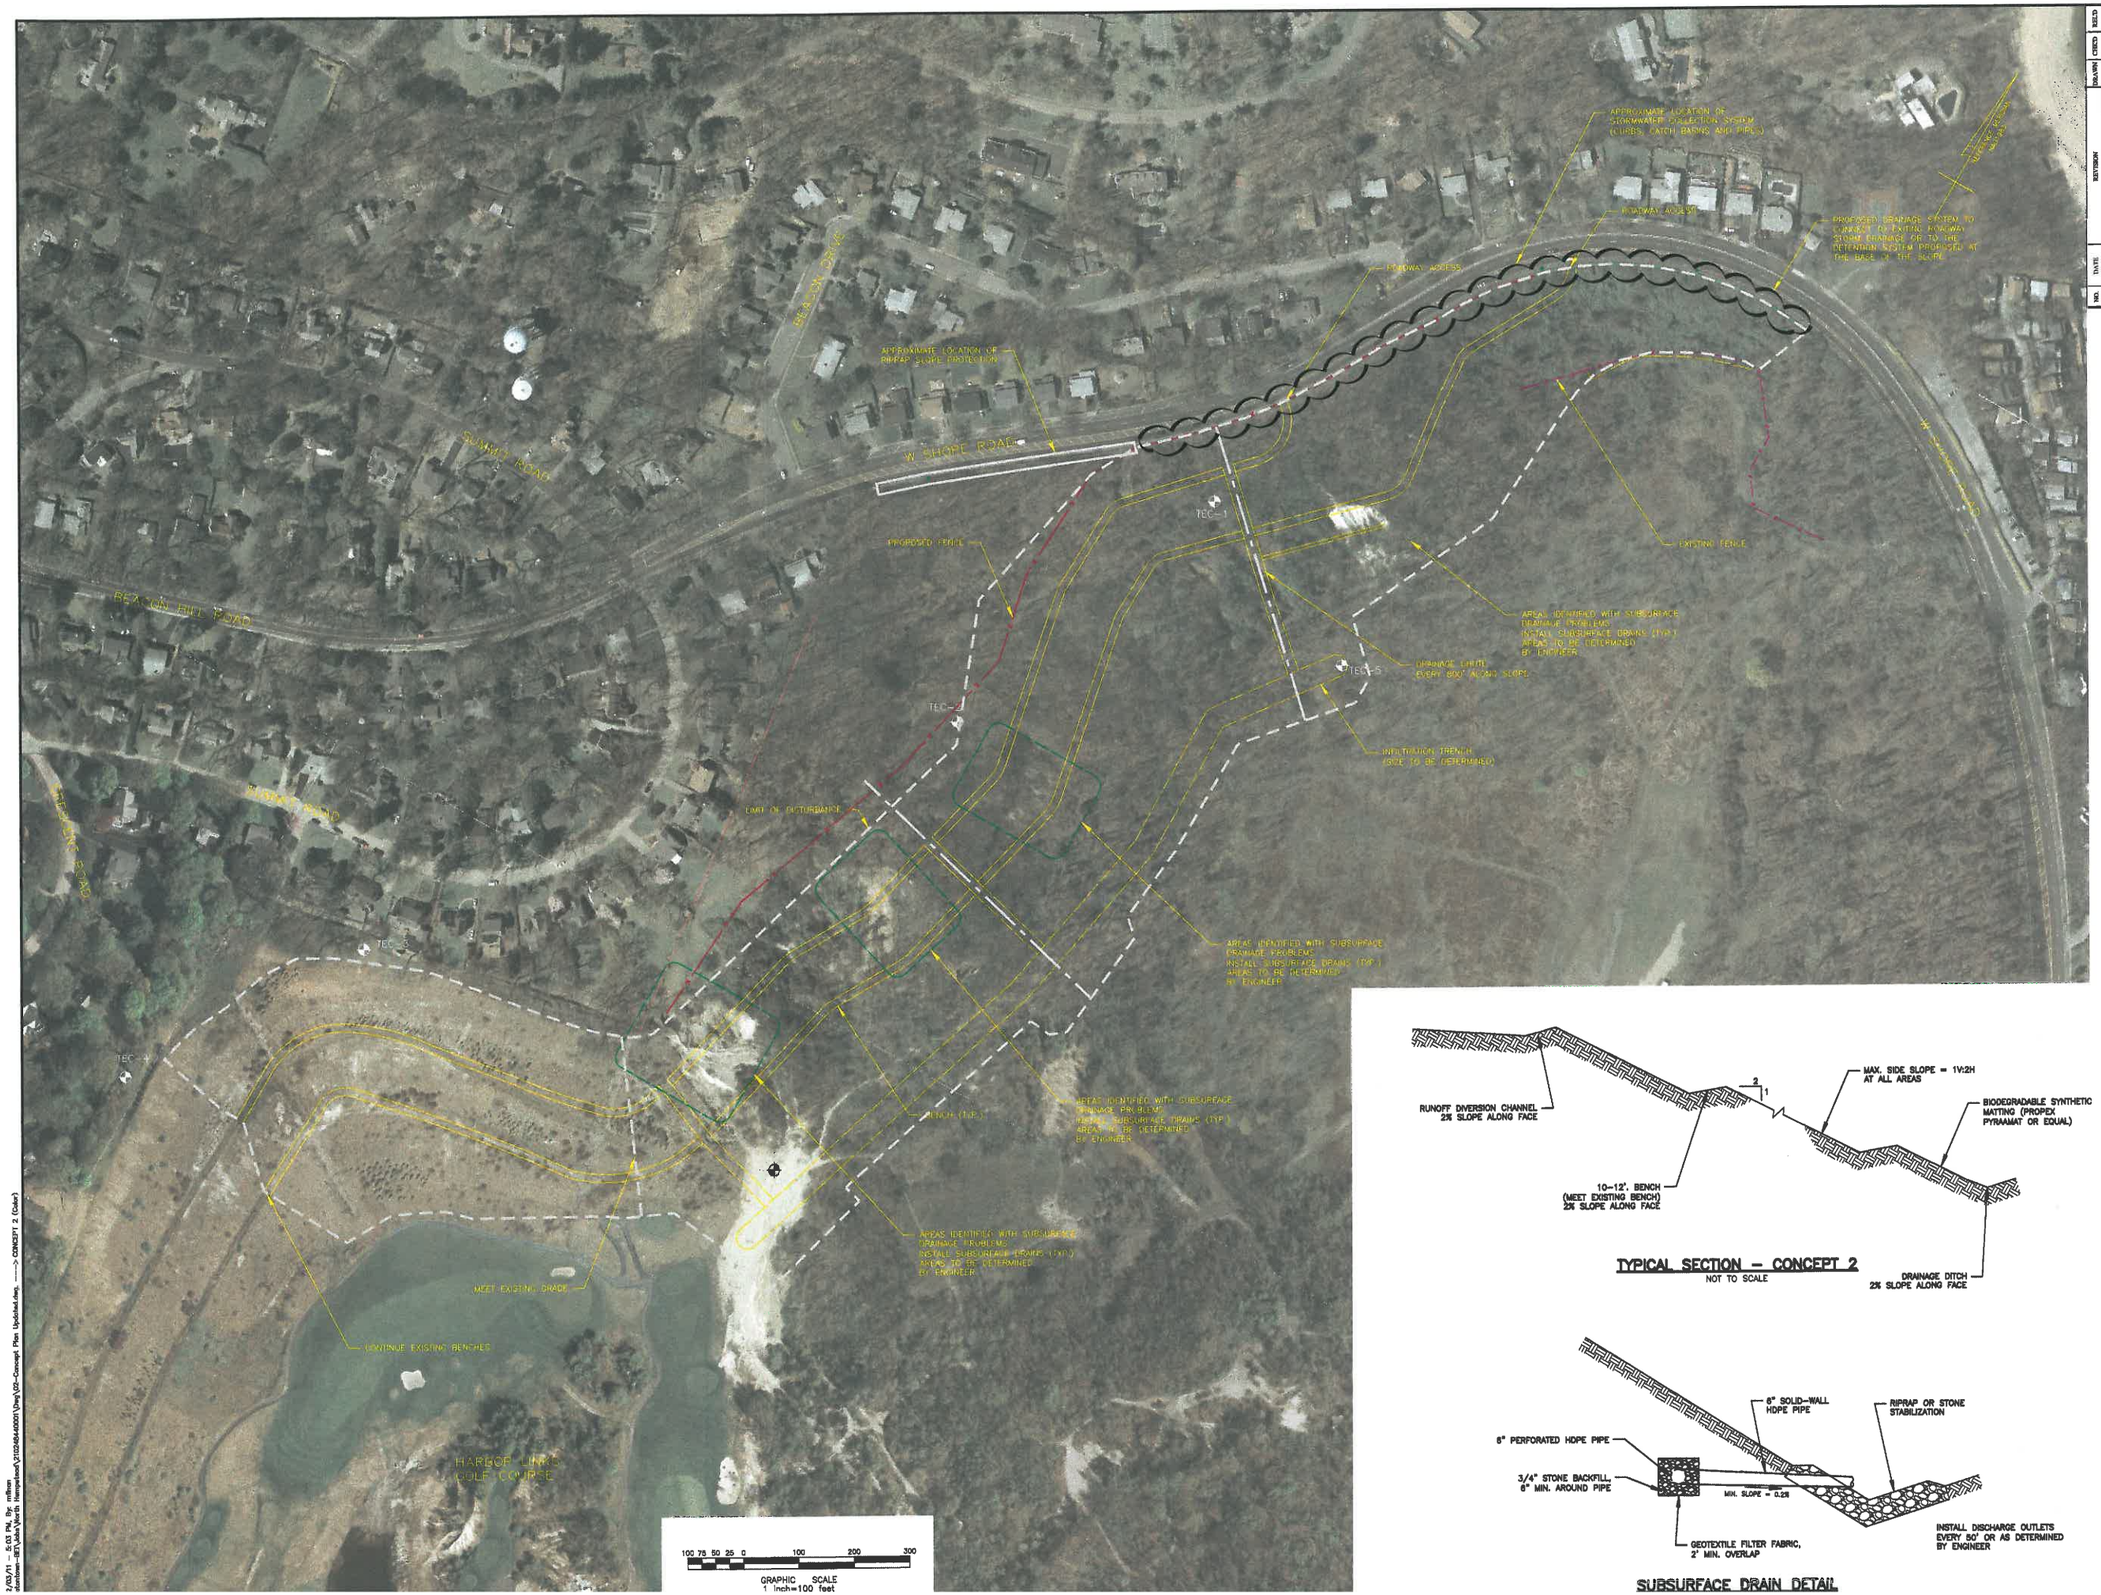

TYPICAL SECTION – CONCEPT 2
NOT TO SCALE

SUBSURFACE DRAIN DETAIL

NO.	DATE	REVISION	DRAWN	CHECK	REVD

BIRDSALL SERVICES GROUP
Professional & Consultants

Birdsall Engineering, Surveying & Landscape Architecture, LLC
131 Seaman Avenue, Suite 1
Hicksville, NY 11801
Office Phone: 516-681-0100
Fax: 516-681-0101
www.birdsall.com

CONCEPT ONLY
DATE:

BEACON HILL ROAD
TOWN OF NORTH HEMPSTEAD
NASSAU COUNTY
NEW YORK

BSG Drawing Name:
J:\birdsall projects\2010\2-10248-440001\Dwg\03-Concept Plan Updated.dwg

CONCEPT 2 (FIGURE 6)
BLUFF STABILIZATION AT BEACON HILL ROAD
TOWN OF NORTH HEMPSTEAD
NASSAU COUNTY
NEW YORK

Job No. 2-10248-440001	
Scale: (H) 1"=100' (V)	
Drawn By: RFD	Designed By: RFD/AK
Checked By: AK	Released By:
Date 11/15/2010	Drawer Number
SHEET No. 2	

2/03/11 – 5:03 PM, By: mflynn
Filename: J:\birdsall projects\Engineering\2010\248-440001\Dwg\03-Concept Plan Updated.dwg, ——> CONCEPT 2 (Color)