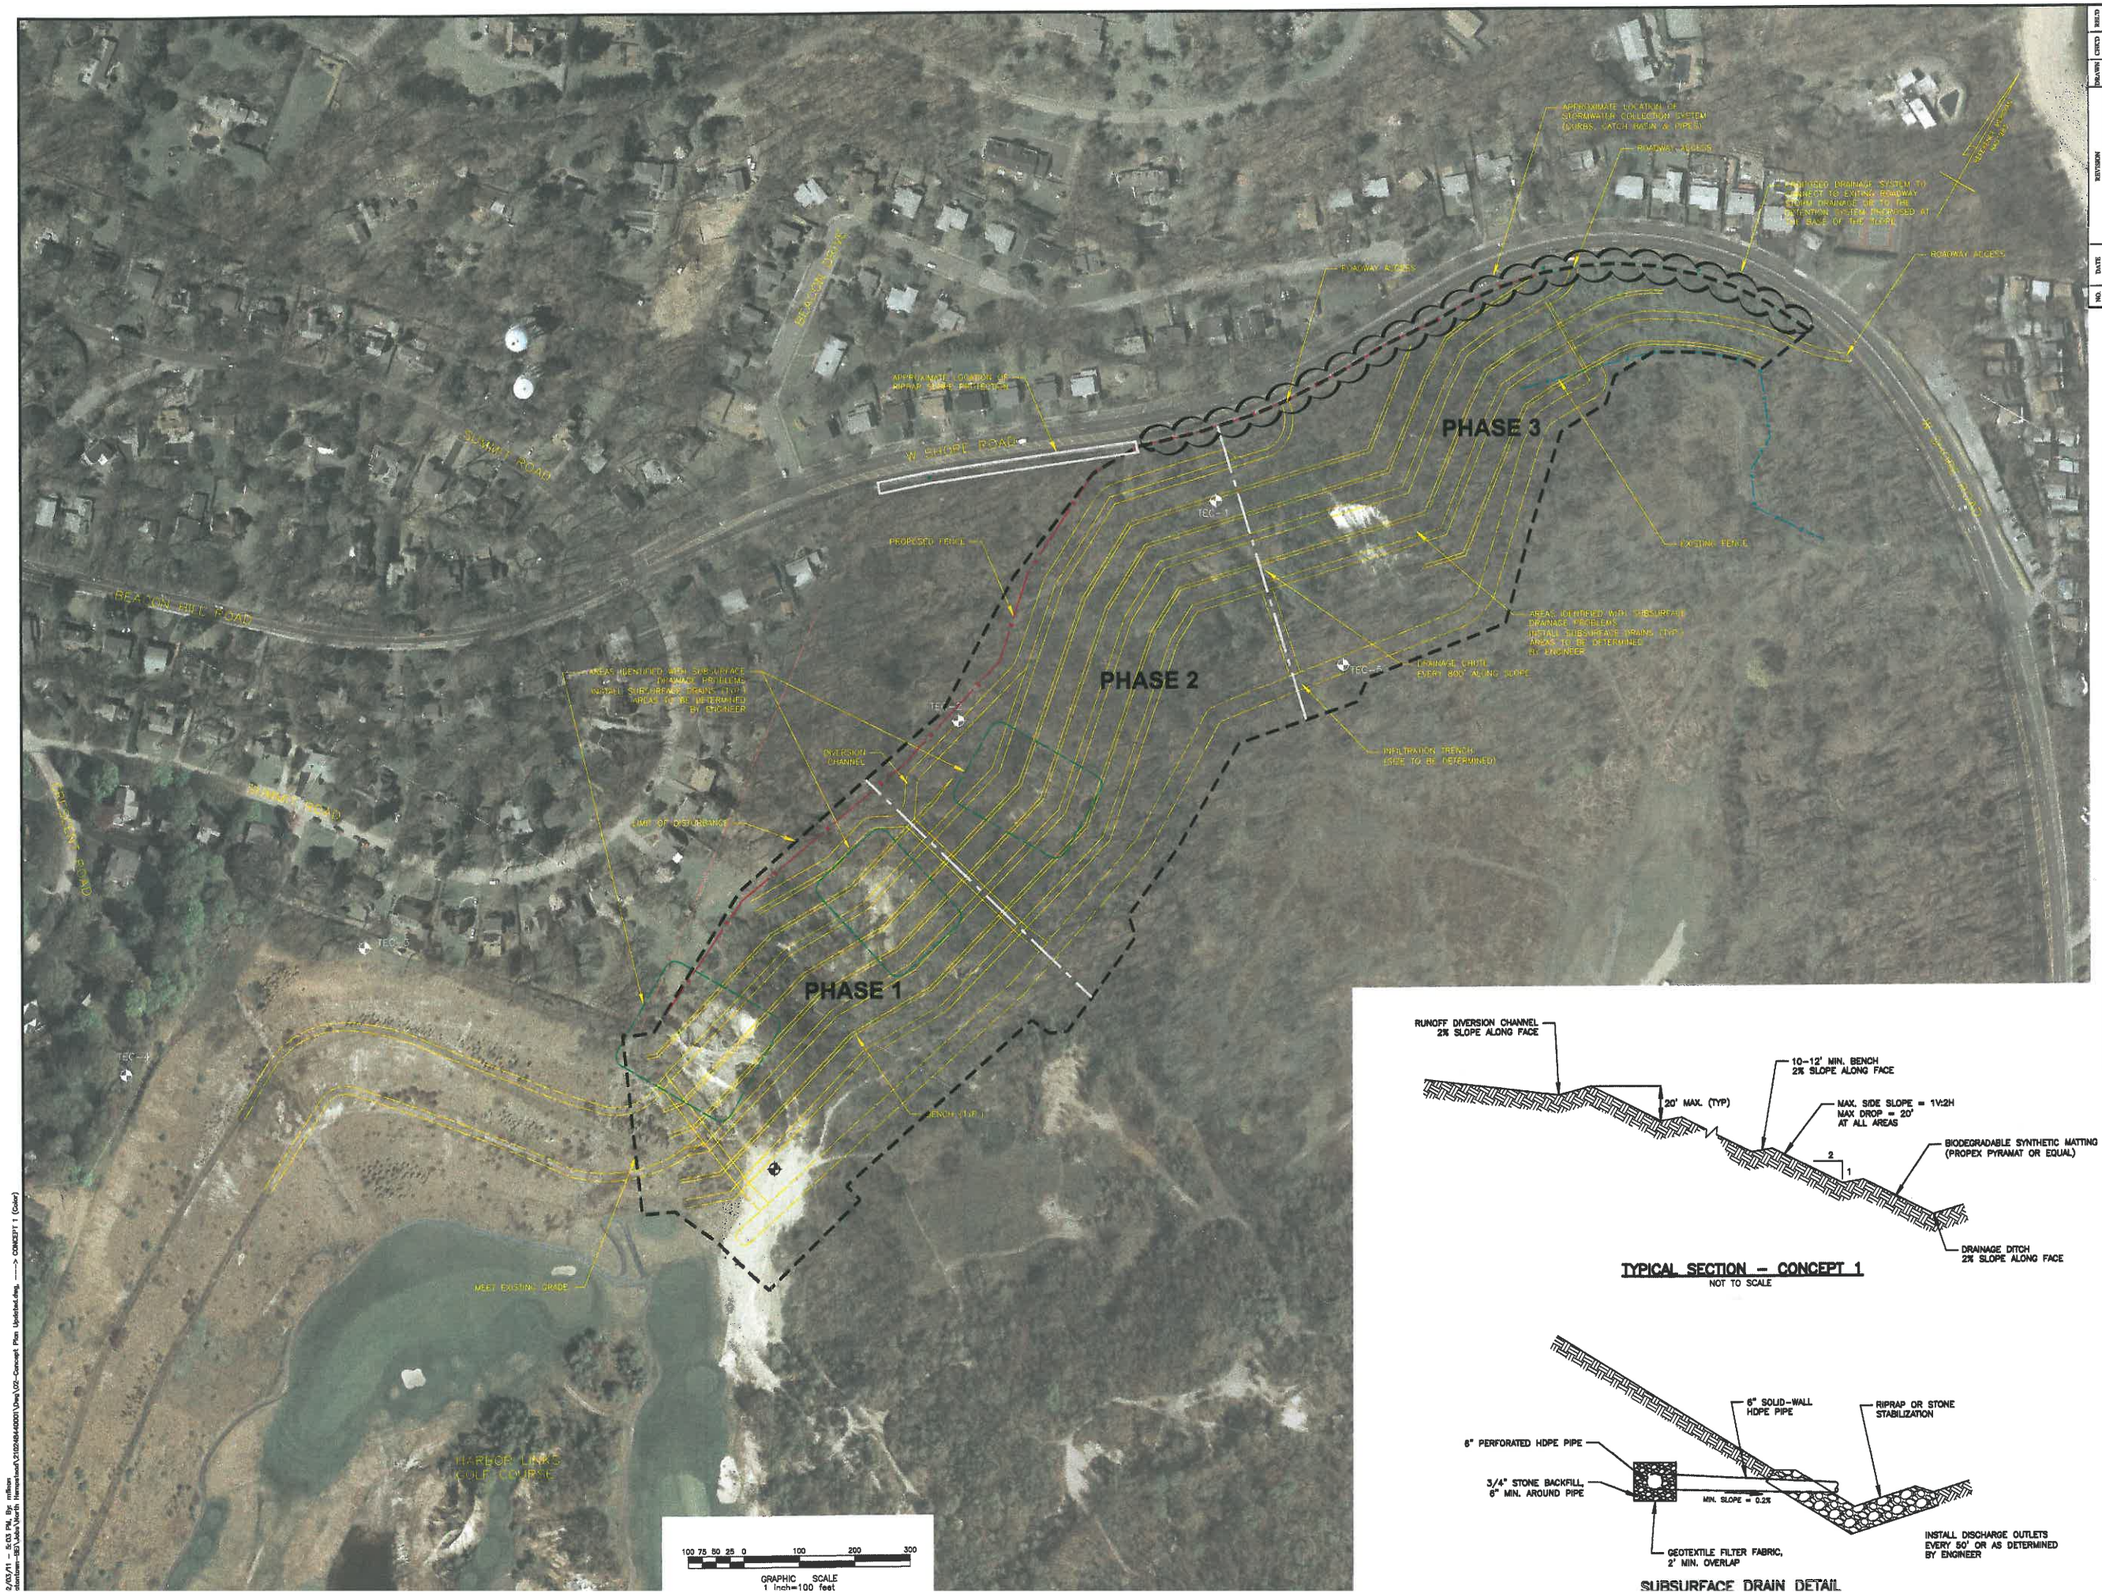

TYPICAL SECTION – CONCEPT 1

NOT TO SCALE

SUBSURFACE DRAIN DETAIL

NO.	DATE	REVISION	DRAWN	CHKD	REVD

BIRDSALL SERVICES GROUP
ENGINEERS & CONSULTANTS

Birdsall Engineering, Surveying & Landscape Architecture, LLC
Tel.: 516-681-1200
1311 Broadway, Suite 3B
Lynbrook, New York 11563
NY Certificate of Authorization No. 000292
www.BIRDSALLLLC.COM

CONCEPT ONLY

UNOFFICIAL

BEACON HILL ROAD
TOWN OF NORTH HEMPSTEAD
NASSAU COUNTY
NEW YORK

GIS Drawing Path:
K:\Division-BS\Admin Resources\Geo\GIS Group\ Map Updated.mxd

CONCEPT 1 (FIGURE 5)
BLUFF STABILIZATION AT BEACON HILL ROAD
TOWN OF NORTH HEMPSTEAD
NASSAU COUNTY
NEW YORK

Job No. 2-10248-440001	
Scale: (H) 1"=100' (V)	
Drawn By: RFD	Designed By: RFD/AK
Checked By: AK	Released By:
Date 11/15/2010	Drawer Number
SHEET No. 1	

2/03/11 – 5:03 PM, By: mflorio
dwn\Div-BS\Jobs\North Hempstead\210248440001\Dwg\02-Concept Plan Updated.dwg, ----> CONCEPT 1 (Color)